Devore - I15/215 Interchange Bridge

Caltrans Bridge No. 54 - 783R (08-SBD-15-16.35)

CSMIP Station No. 23650

SENSOR LOCATIONS

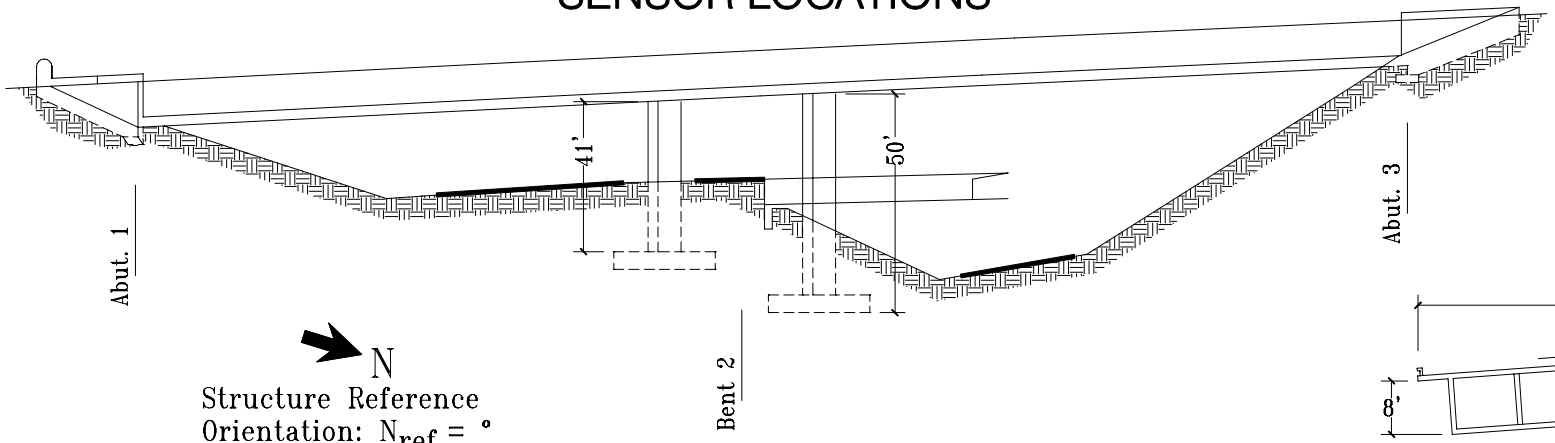

East Elevation

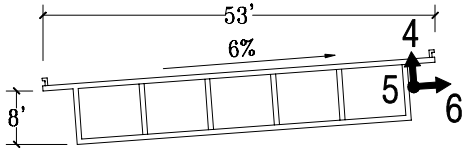

W/E Section of Deck

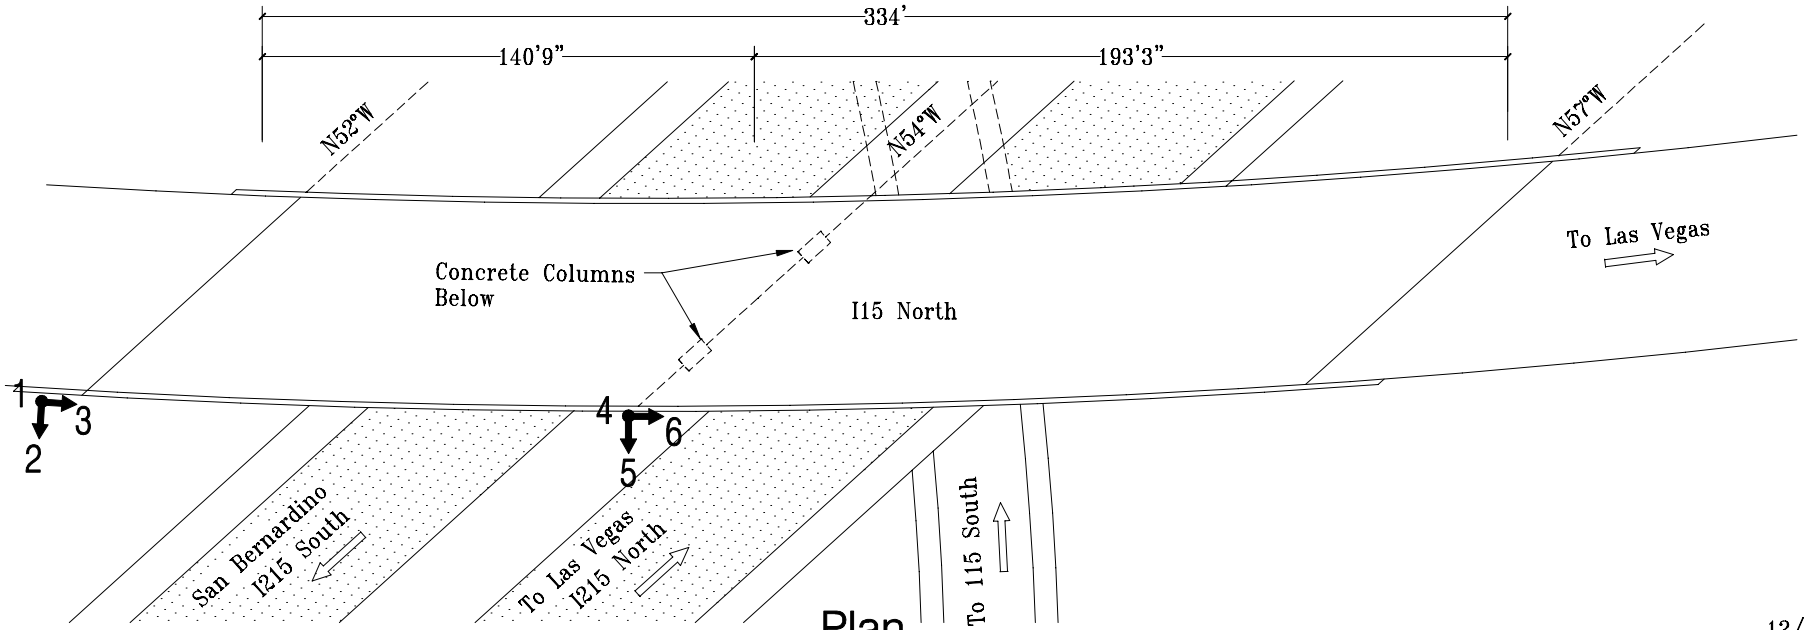

Plan

12/18/92