# Half Moon Bay - Hwy 1/Tunitas Cr. Bridge

Caltrans Bridge No. 35-31 (04-SM-1-20.82)
CSMIP Station No. 58754

## SENSOR LOCATIONS

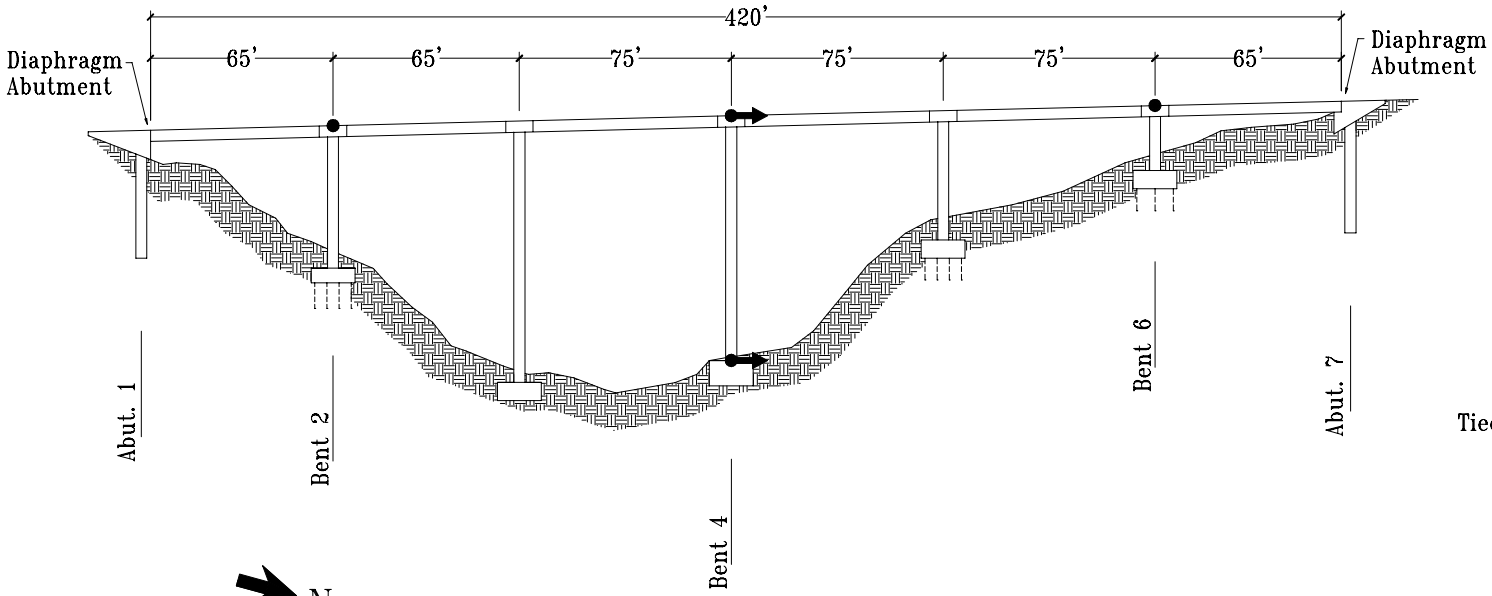


Elevation

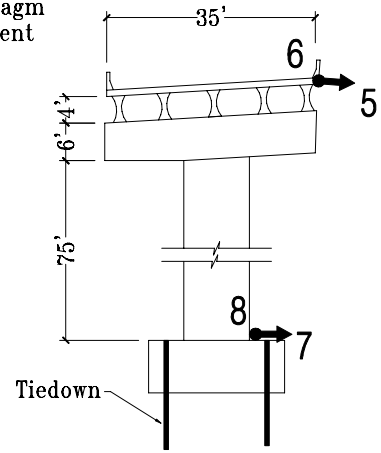


Section A-A'
at Bent 4

N

Structure Reference
Orientation: $N_{ref}$ = °

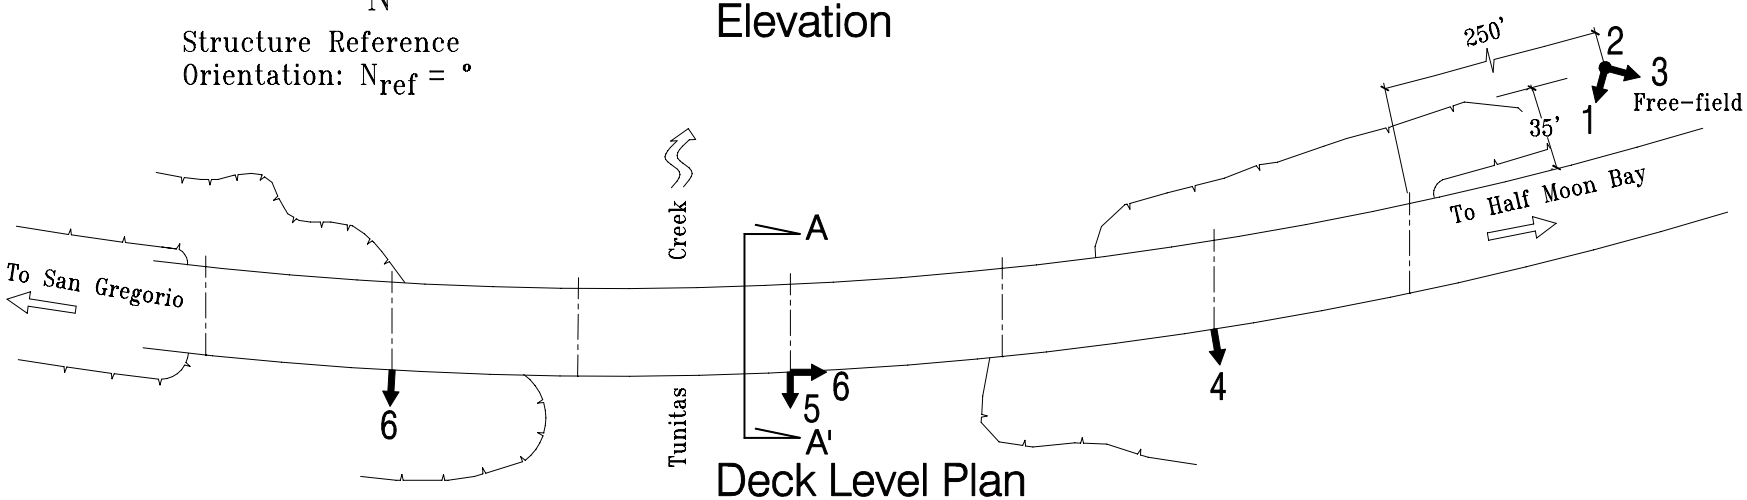


Deck Level Plan

12/03/96
Rev. 05/06/98